

2 FRONT ELEVATION

1-1/2"=1'-0"

3 SIDE ELEVATION

1-1/2"=1'-0"

4 REAR ELEVATION

1-1/2"=1'-0"

A SECTION

1-1/2"=1'-0"

1 PLAN

1-1/2"=1'-0"

B PLAN SECTION

1-1/2"=1'-0"









C DETAIL

HALF SCALE

D DETAIL

HALF SCALE

NOTES:
PL-1 = FORMICA #949 WHITE
GLOSS

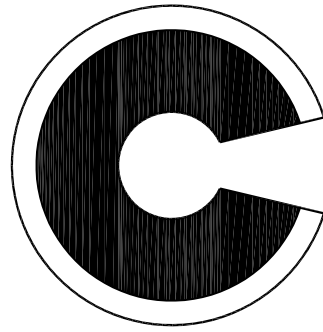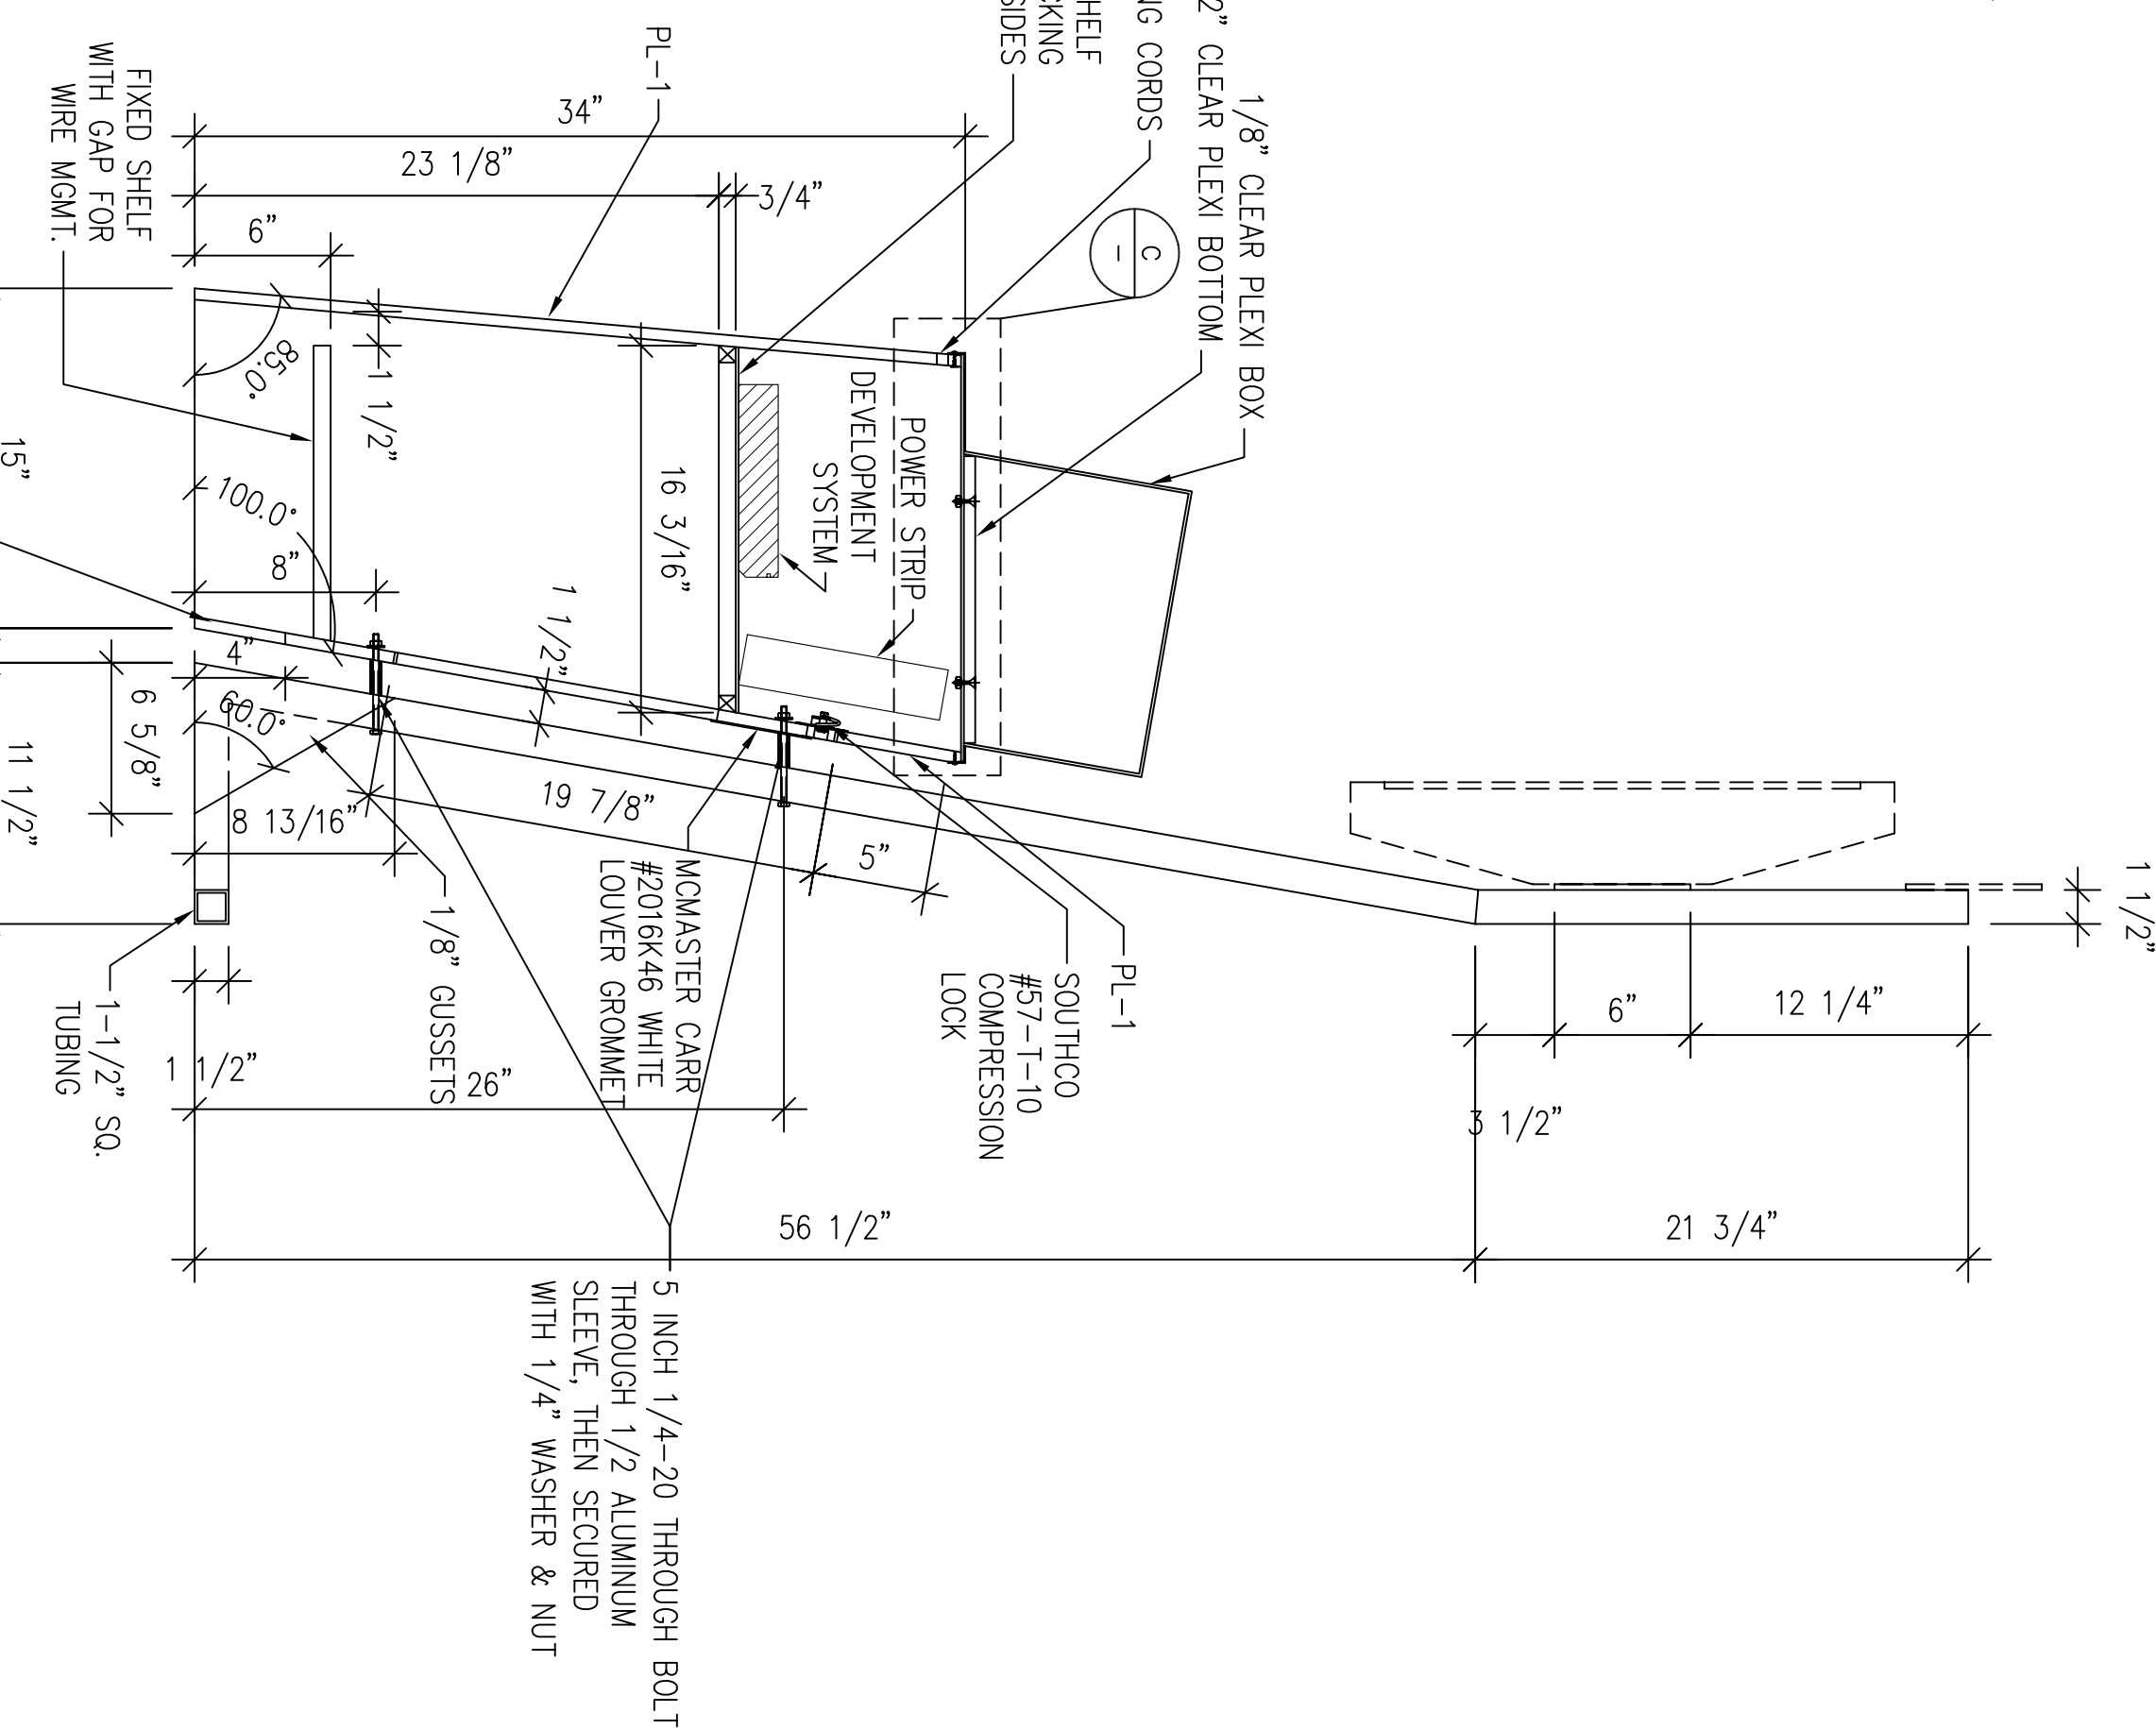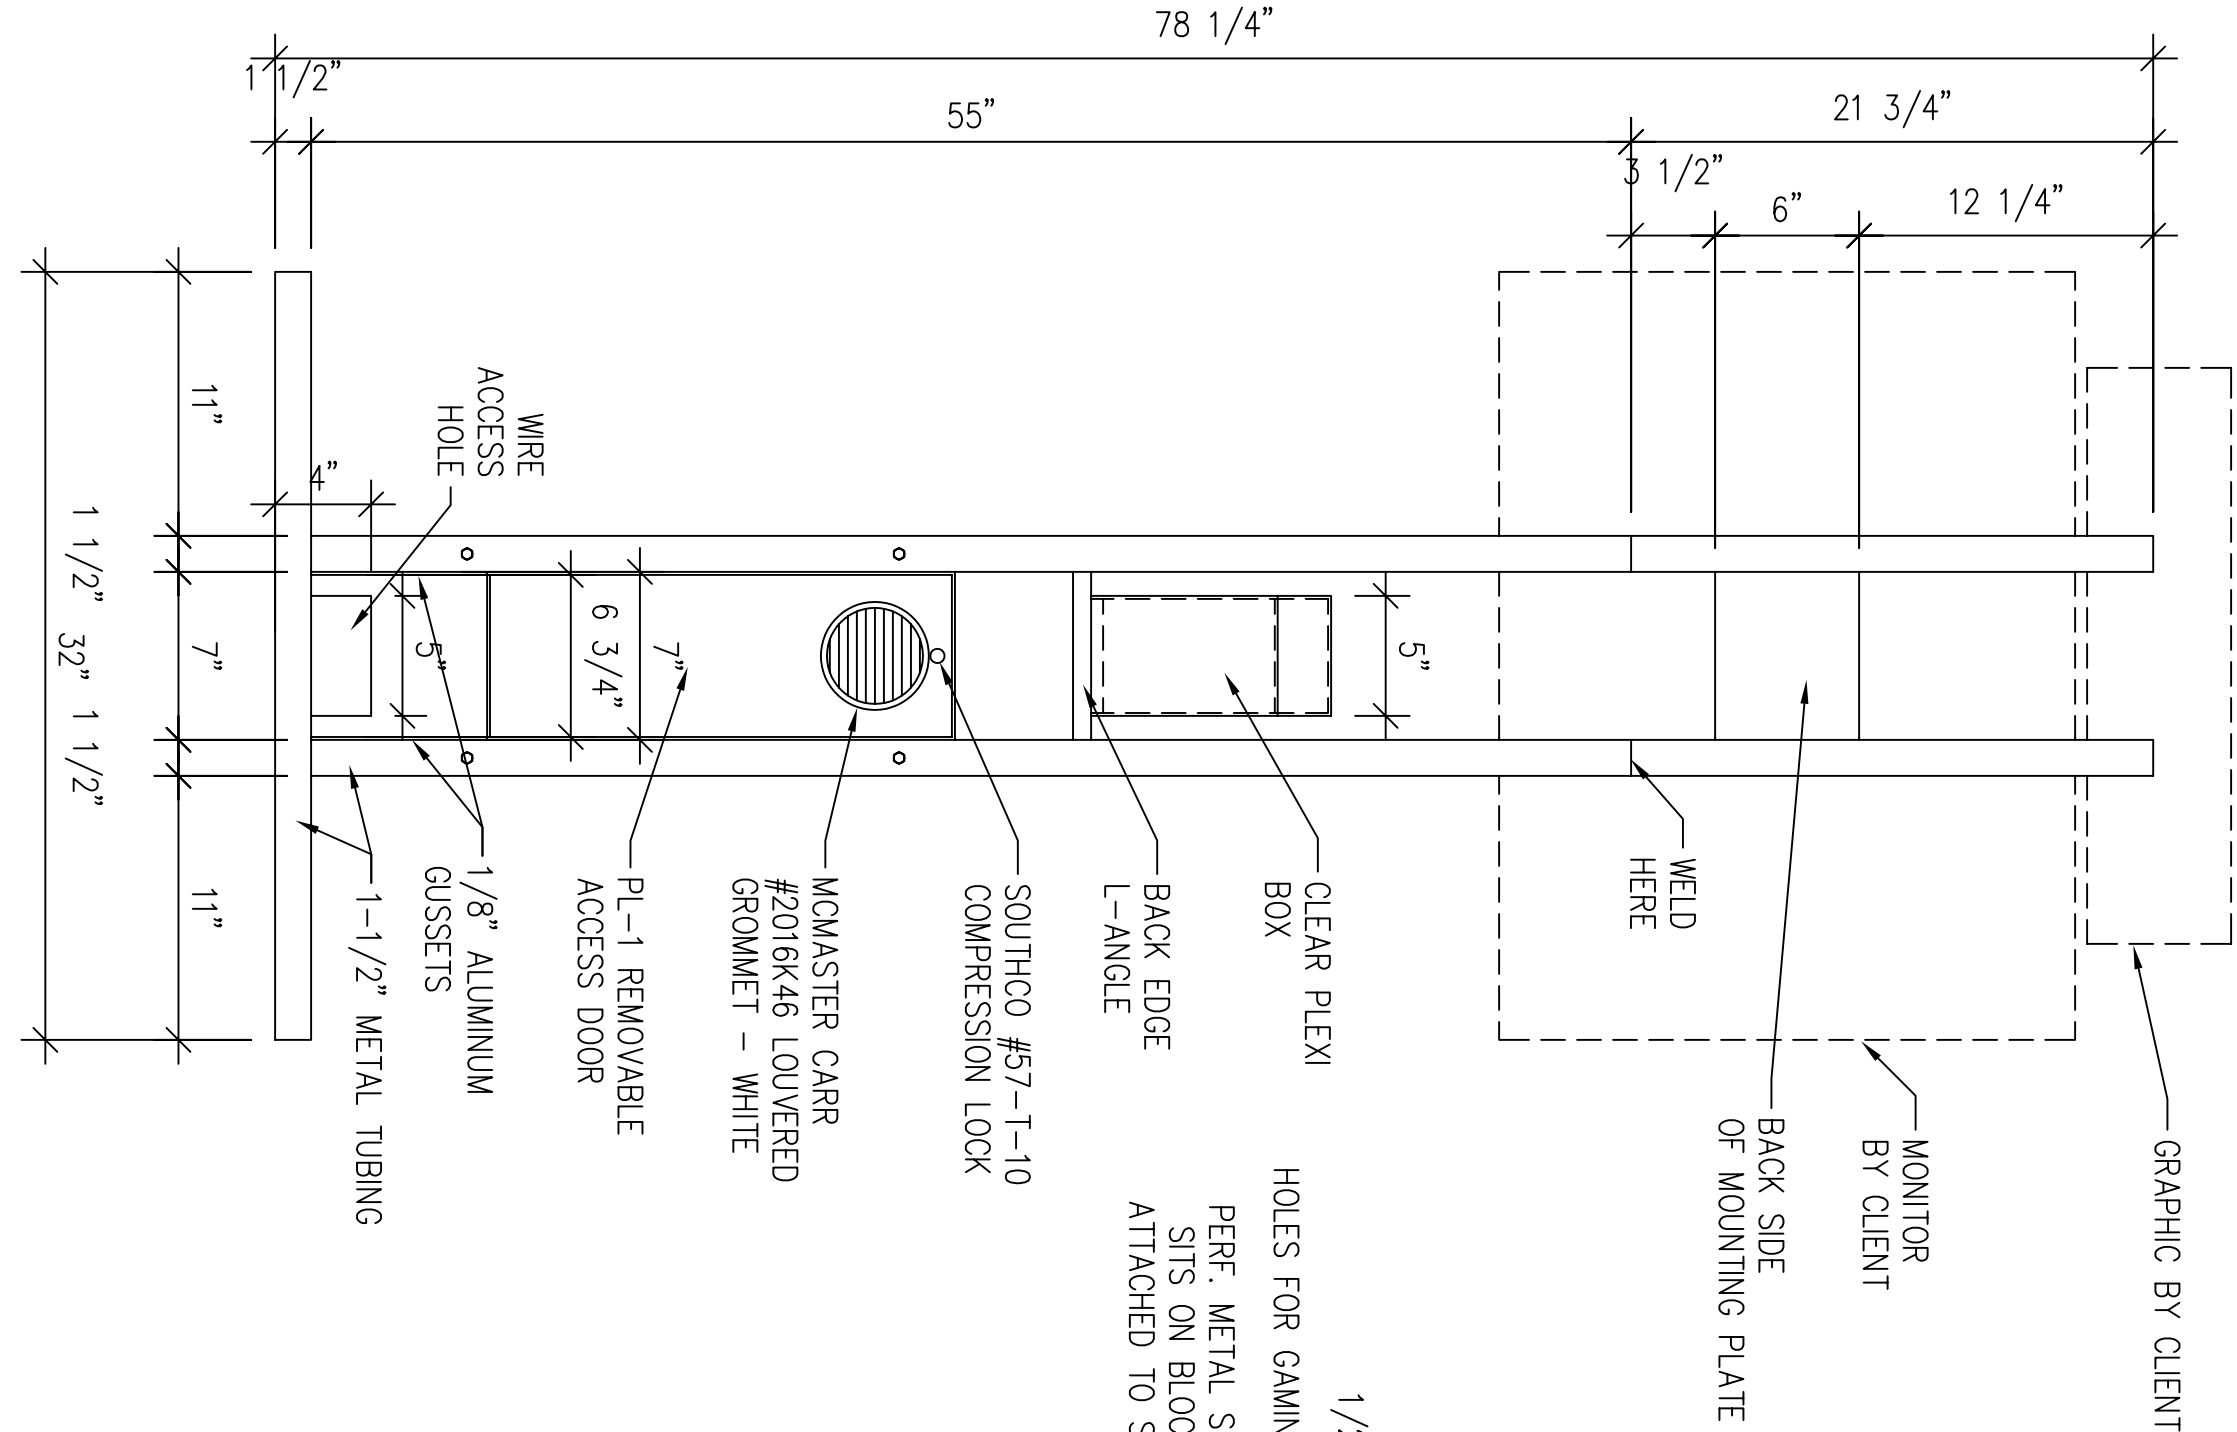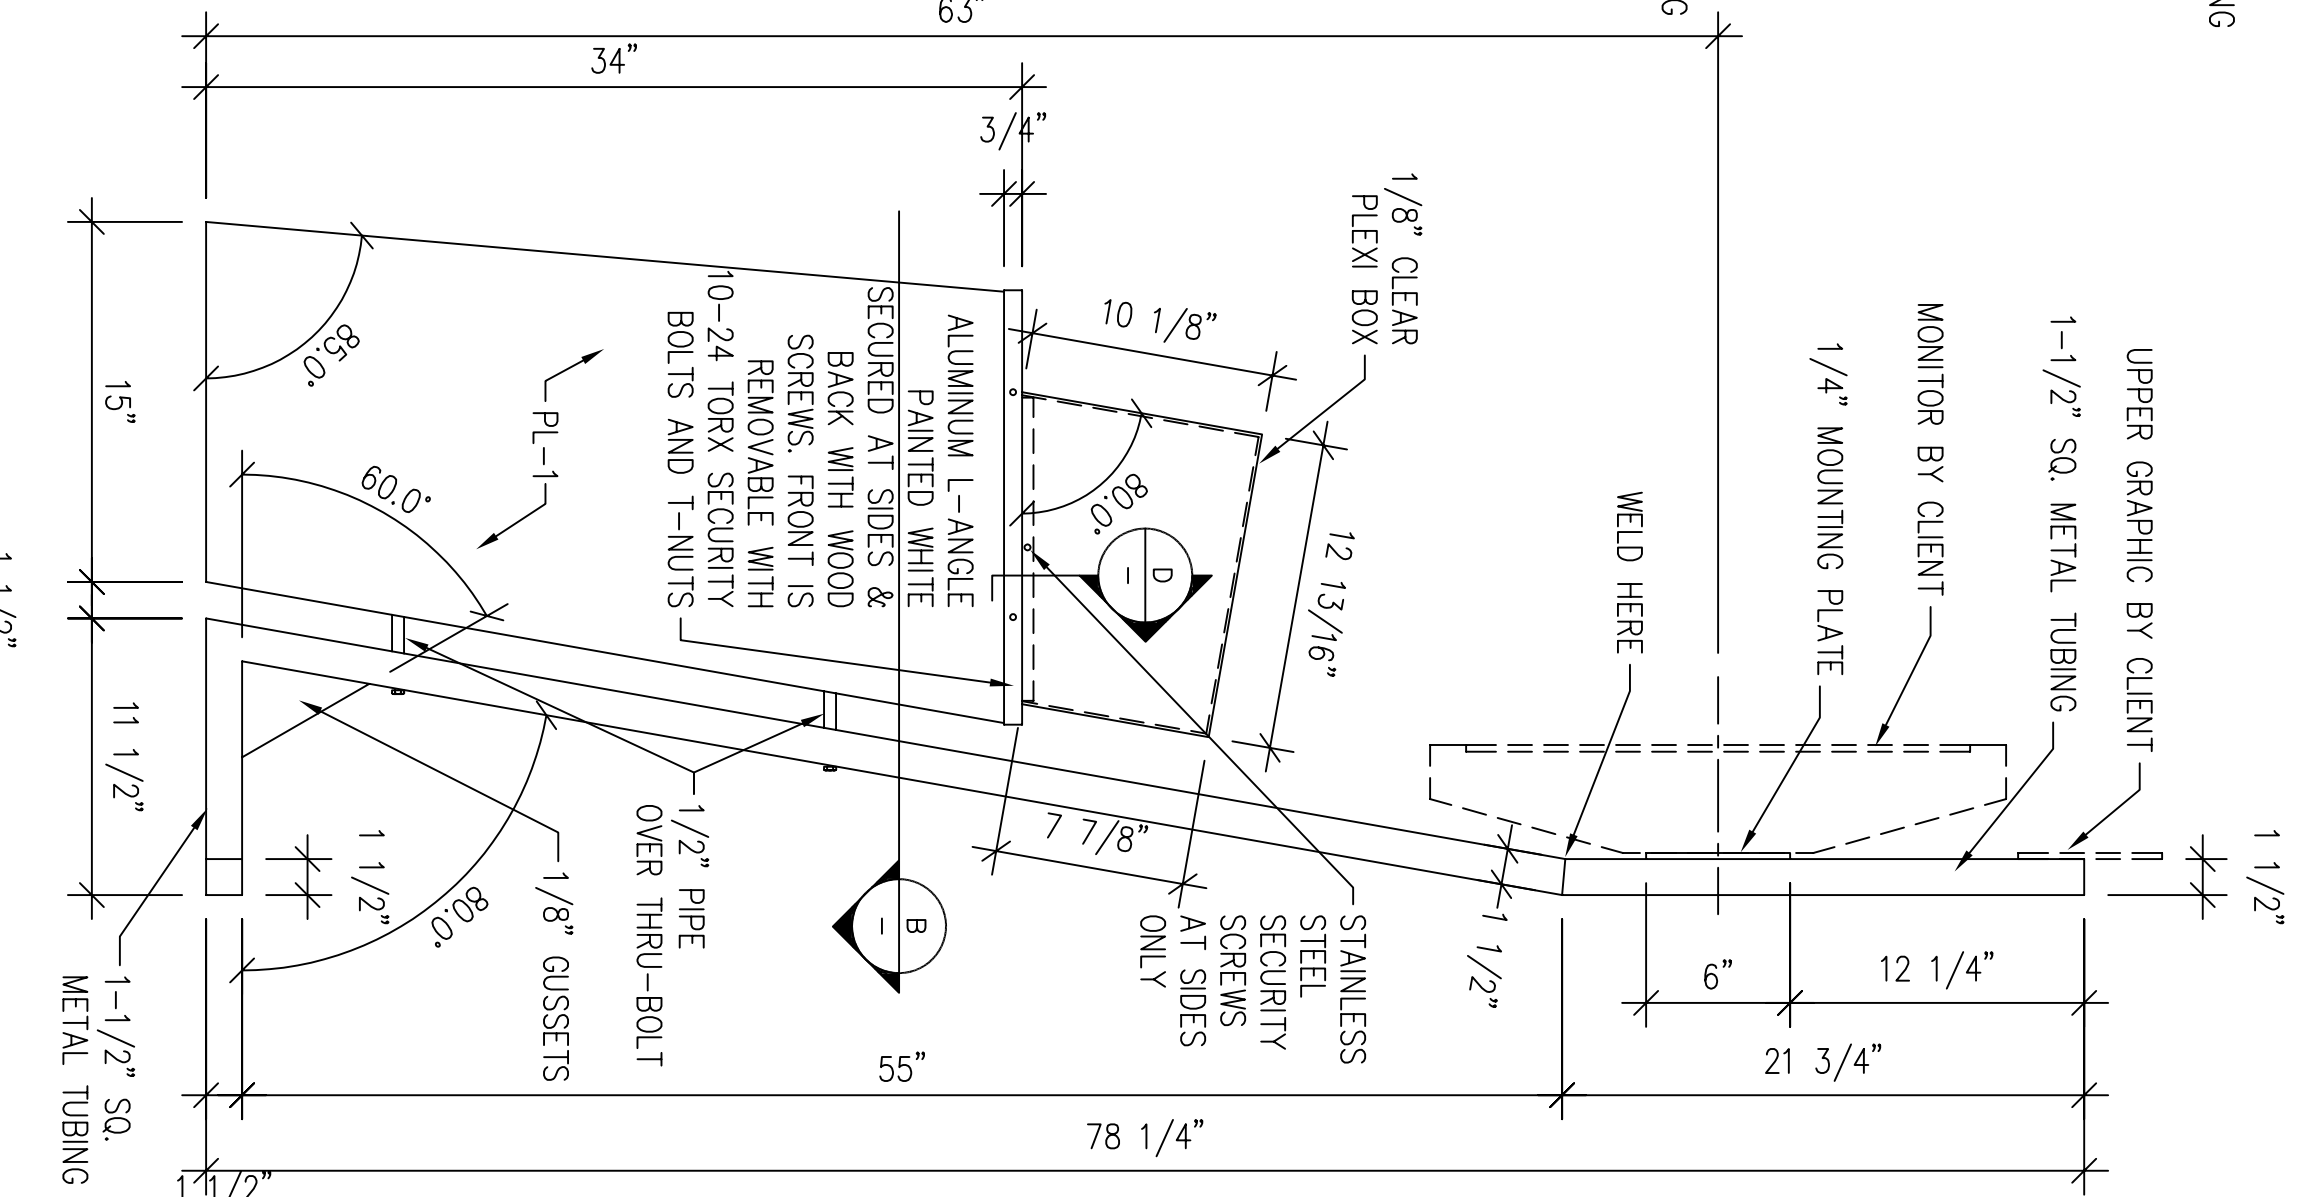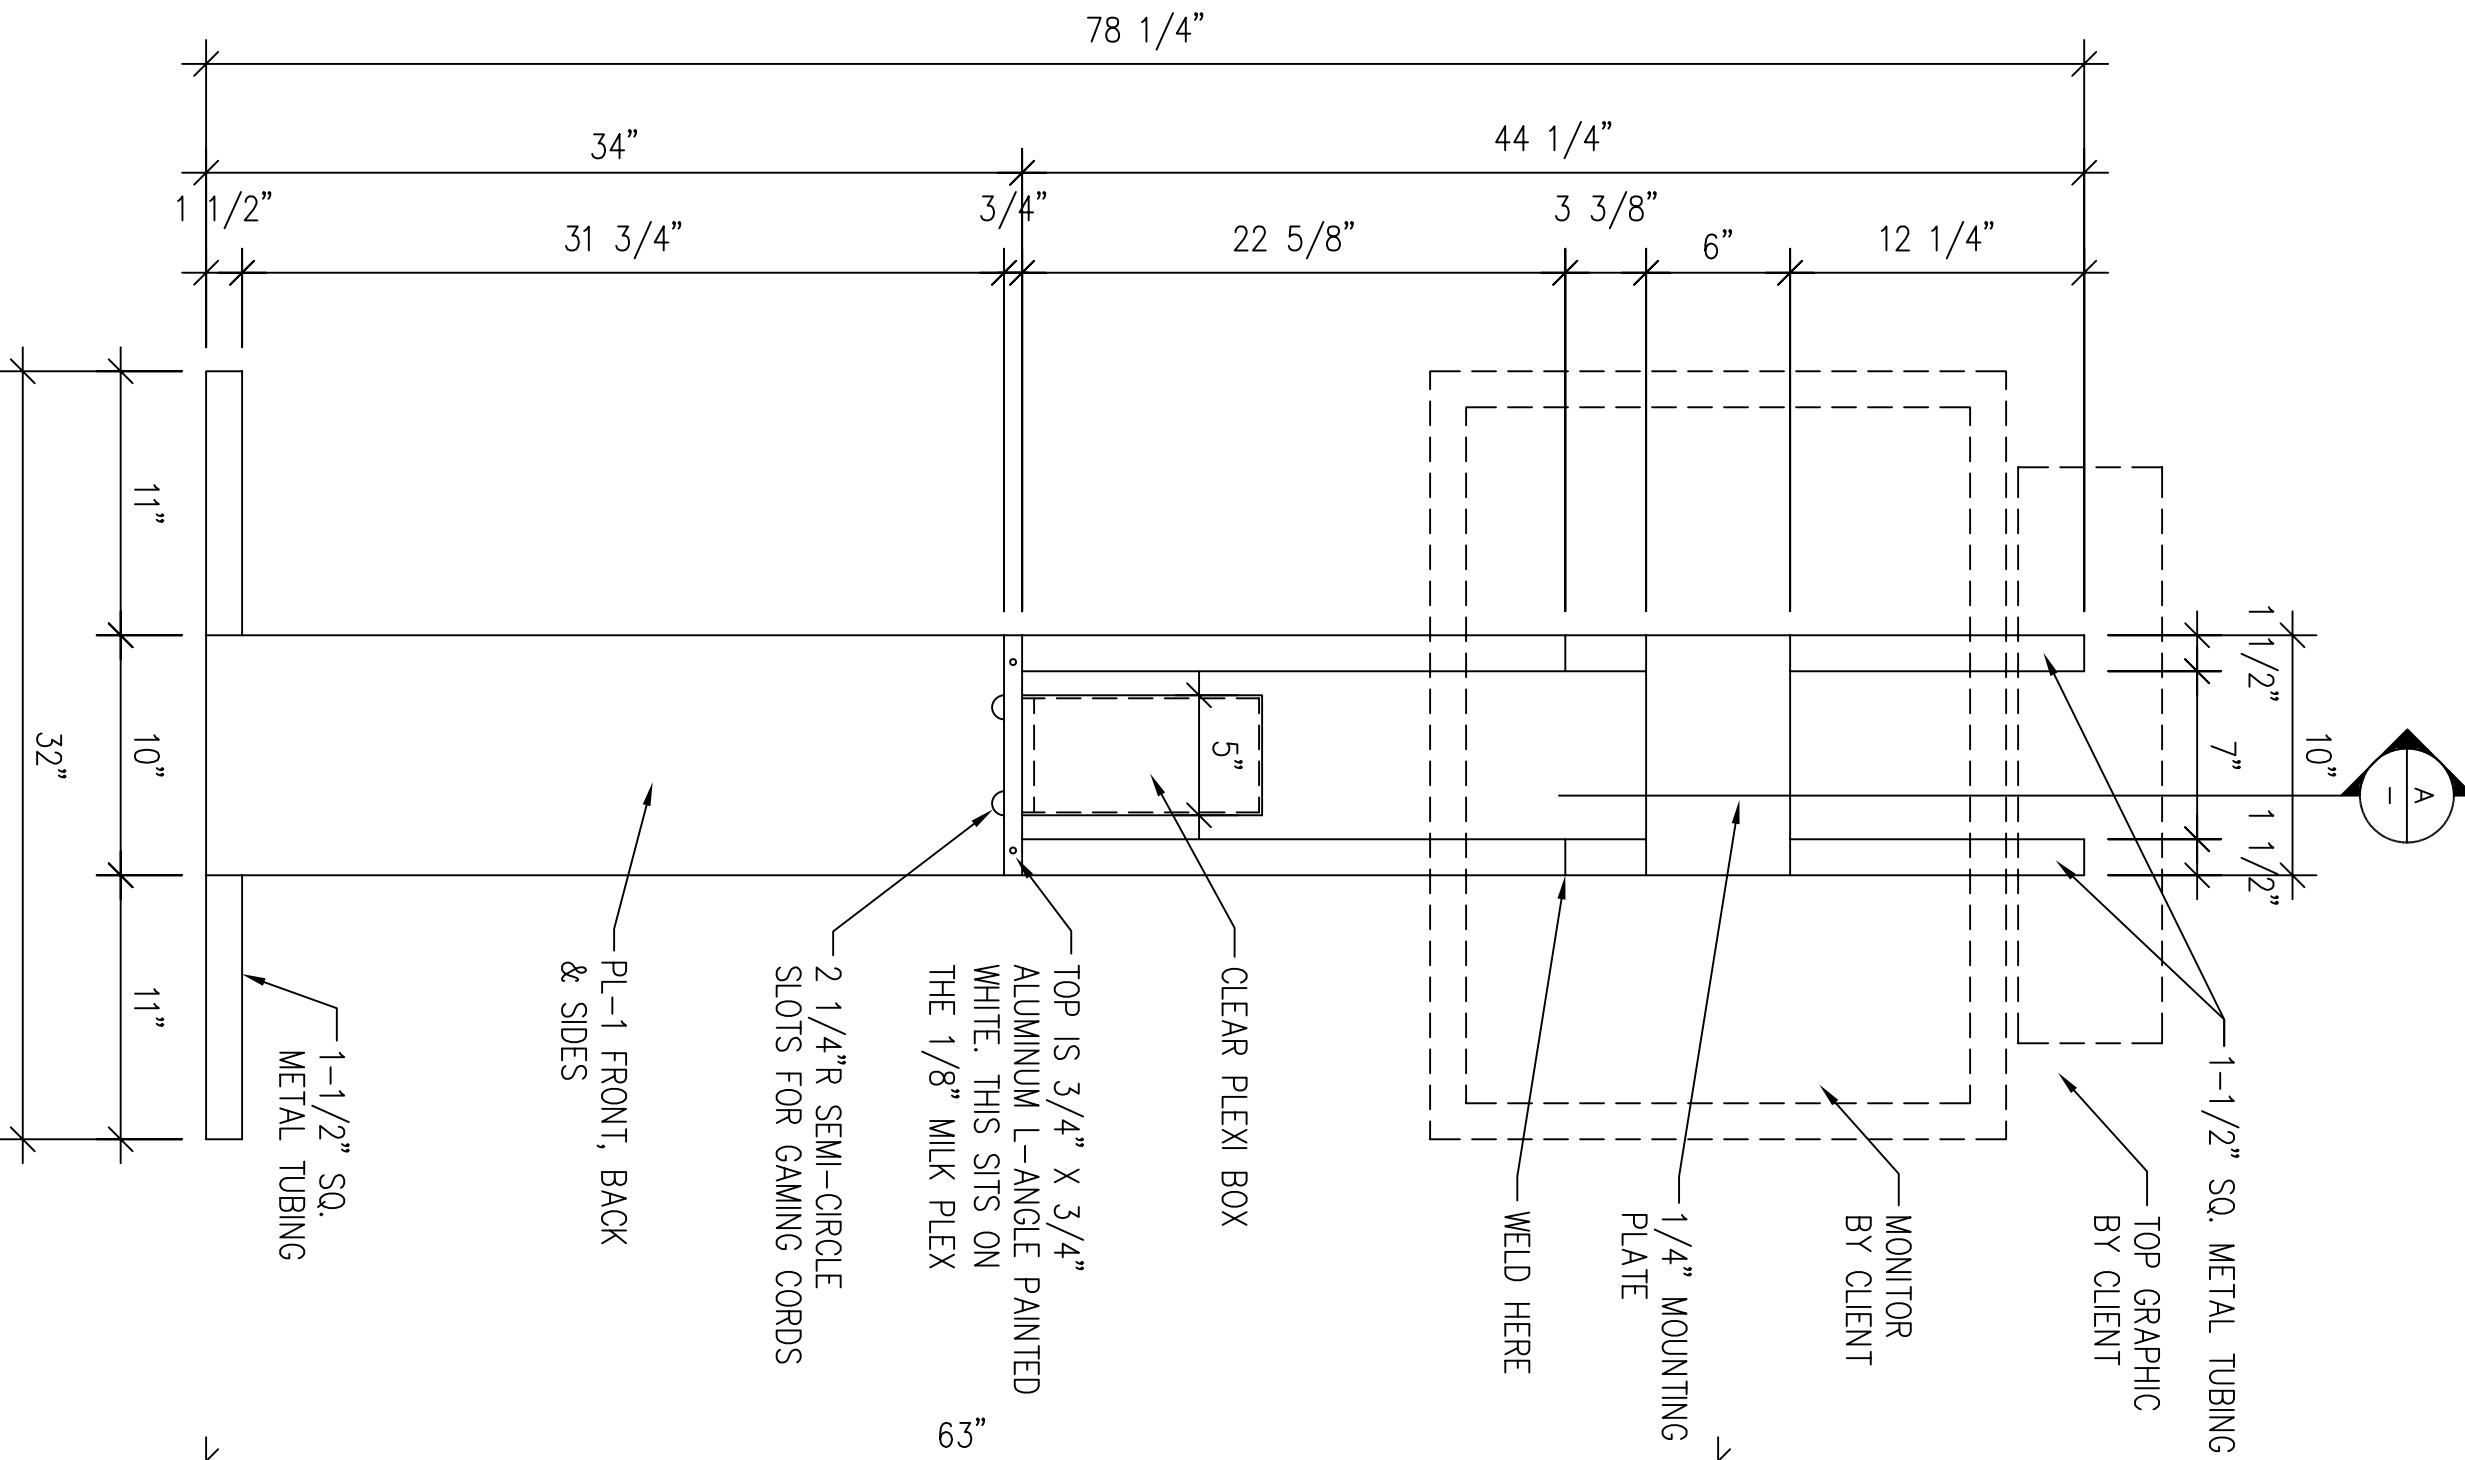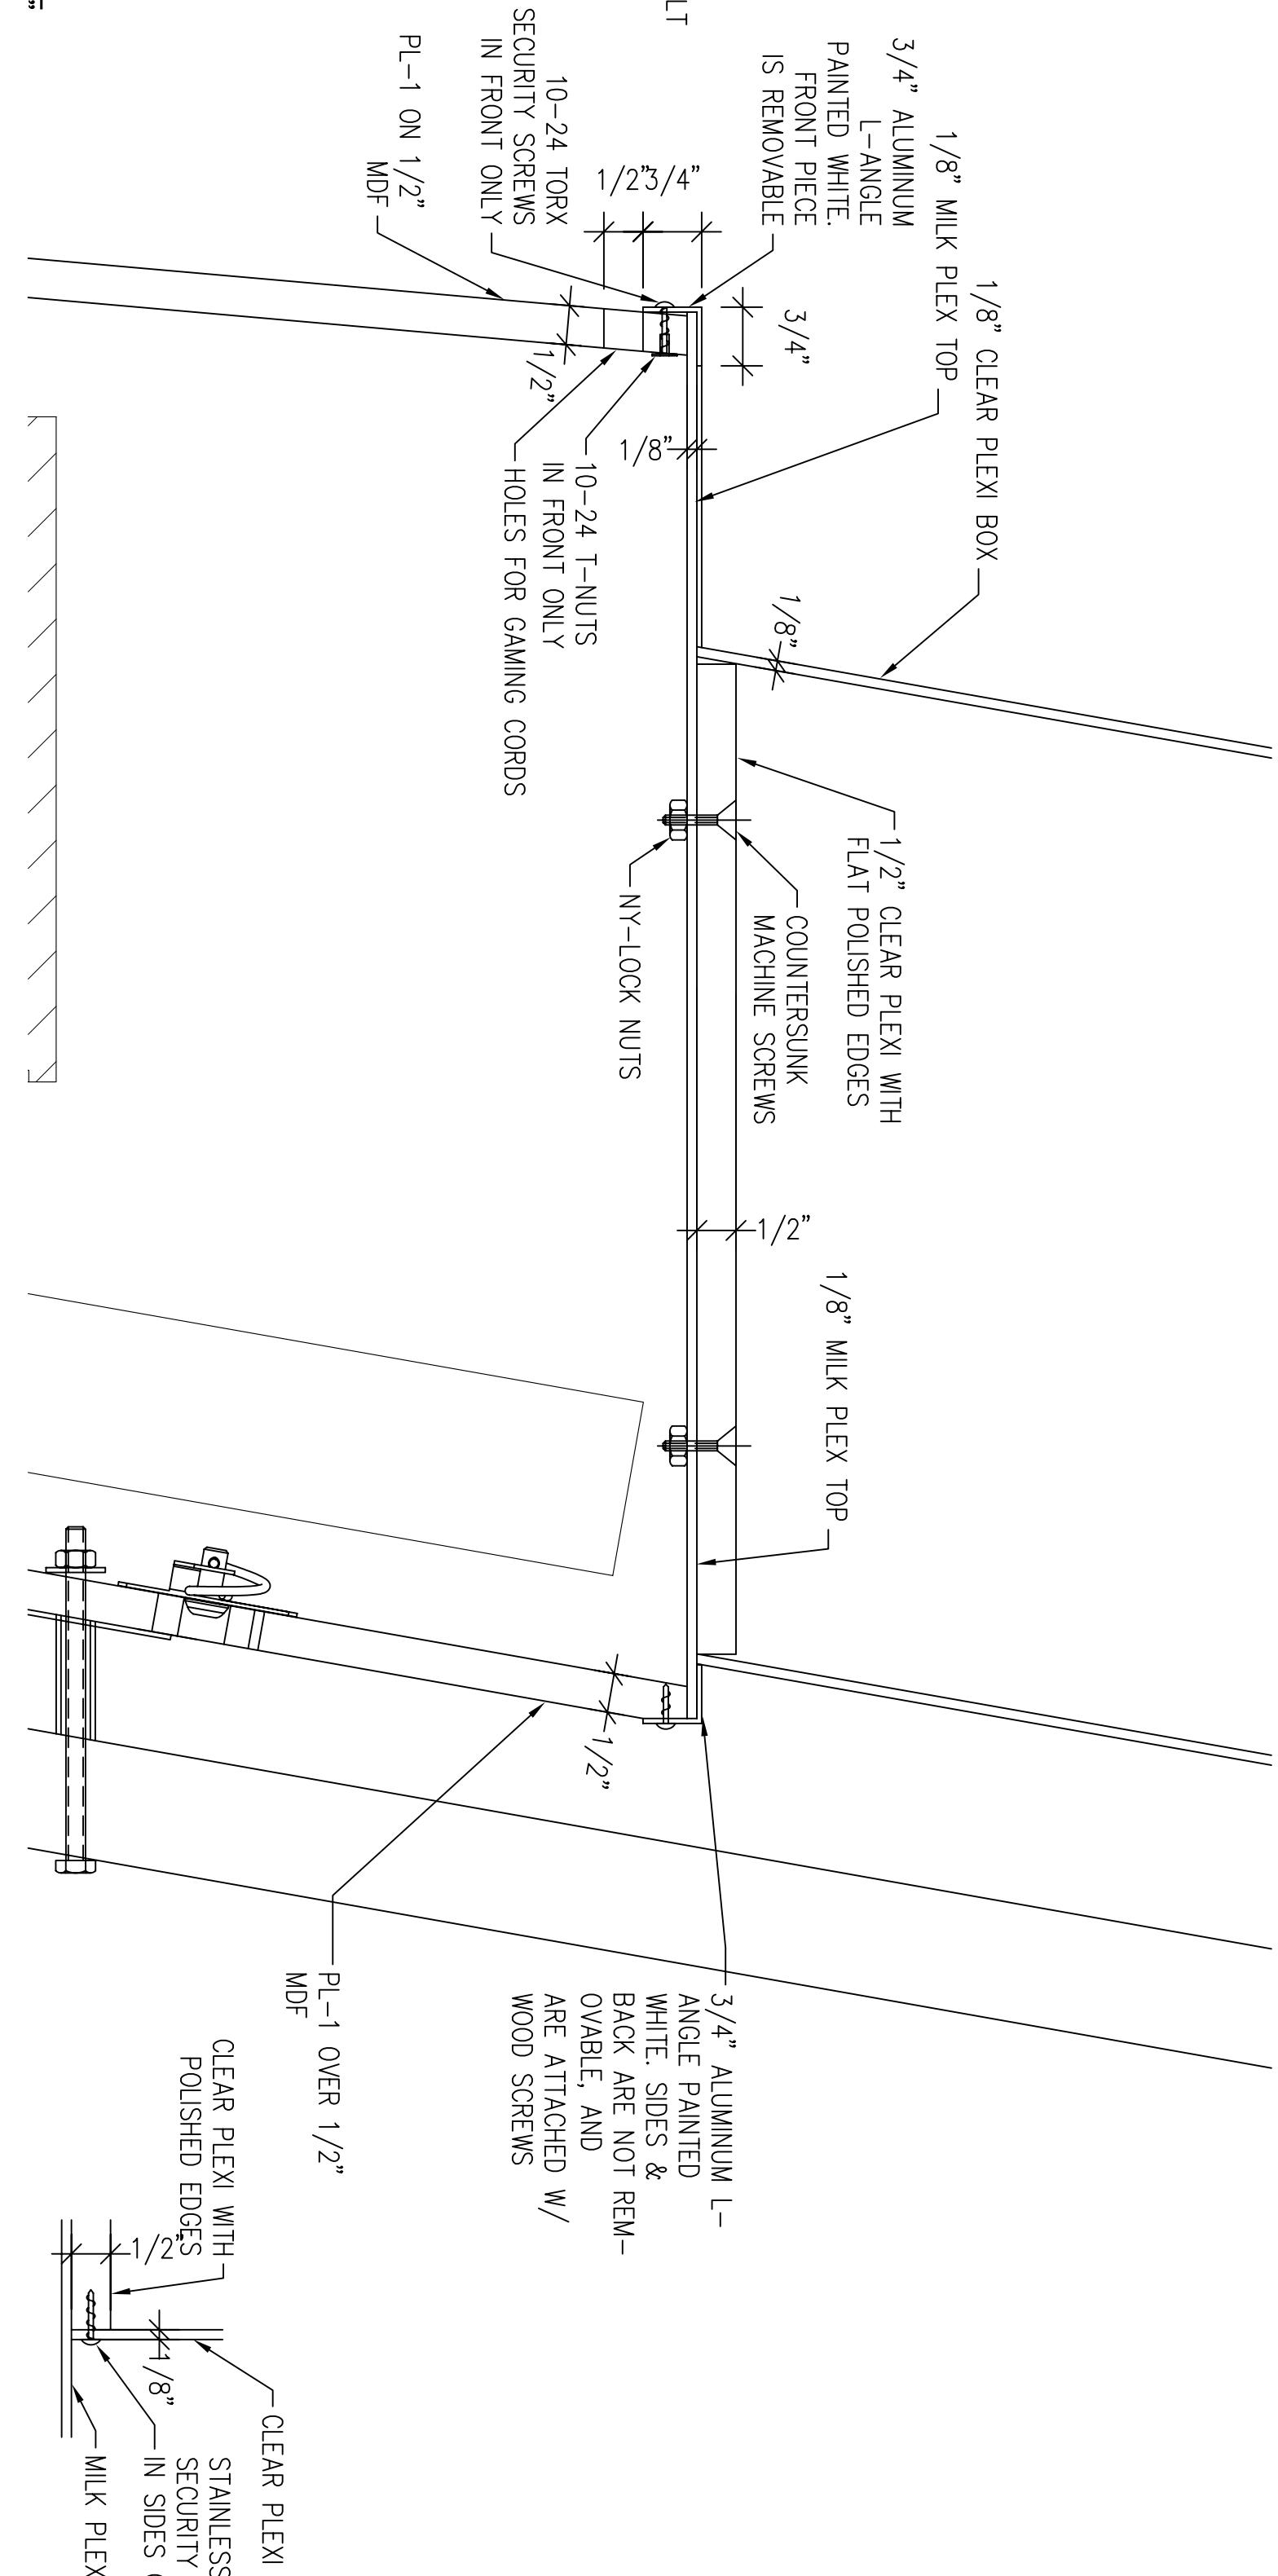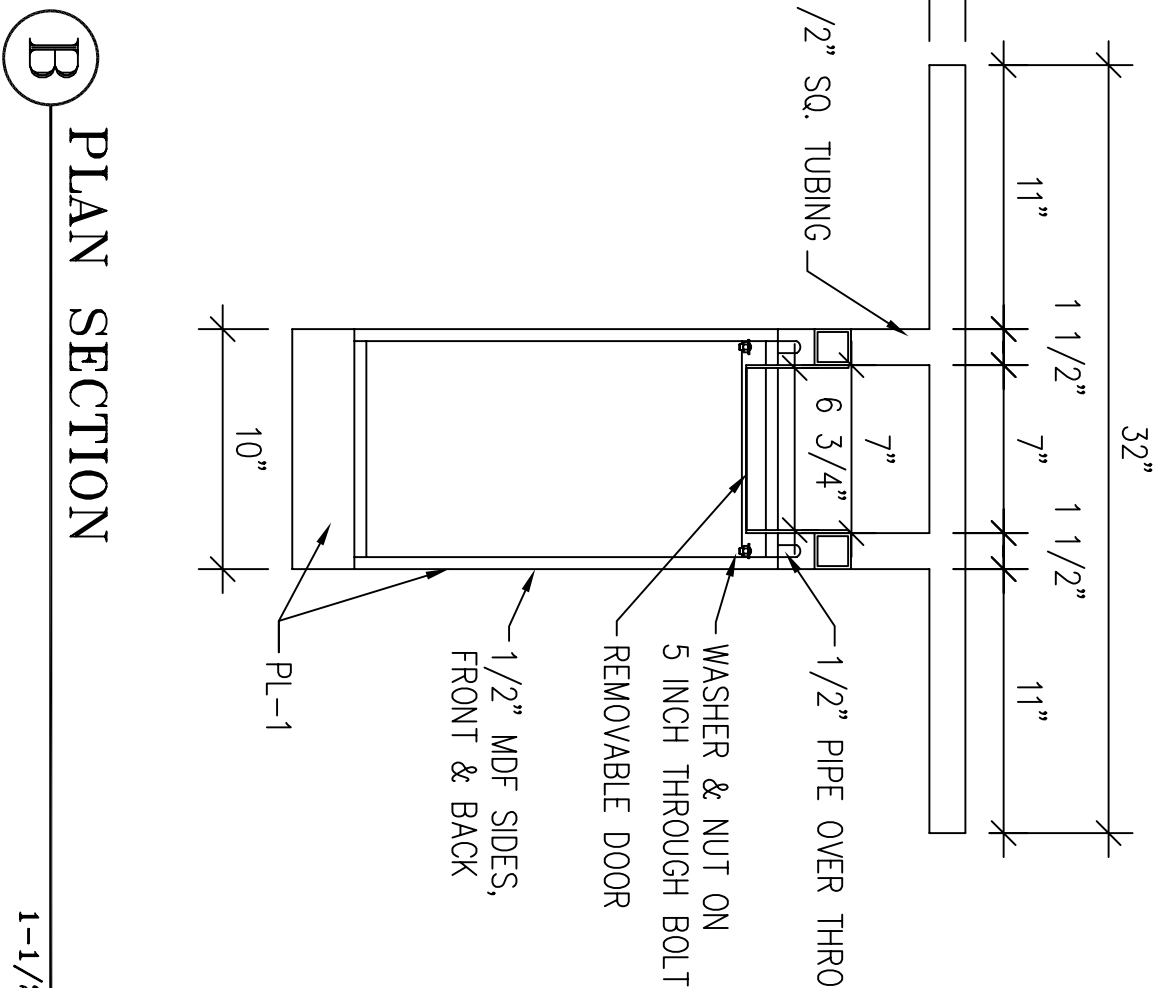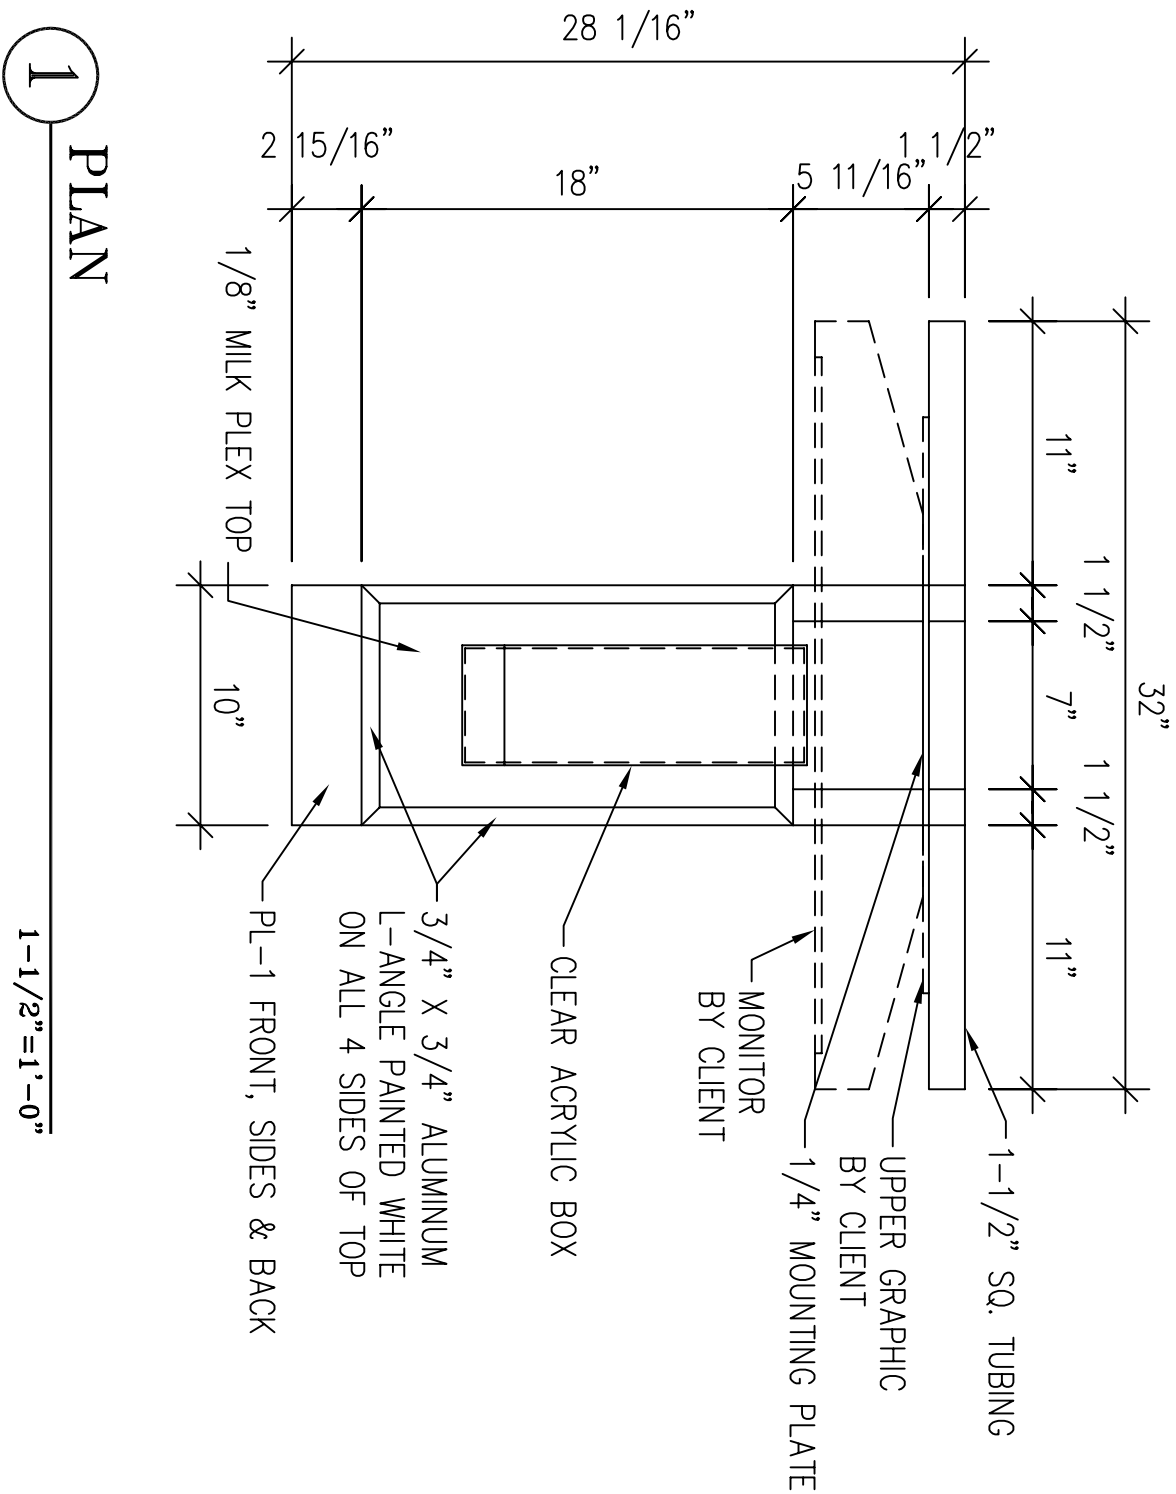

Creative Core
design • fabrication
480-491-0304
380 E. Comstock Dr. Chandler, AZ 85225-1214
NINTENDO – E3 2006
GAME STATION

PLAN
SET

Job No.	T06
Drawn	T06
Checked	4/7/06
Revised	

Sheet No.

1 of 1

NINTENDO – E3 2006
GAME STATION